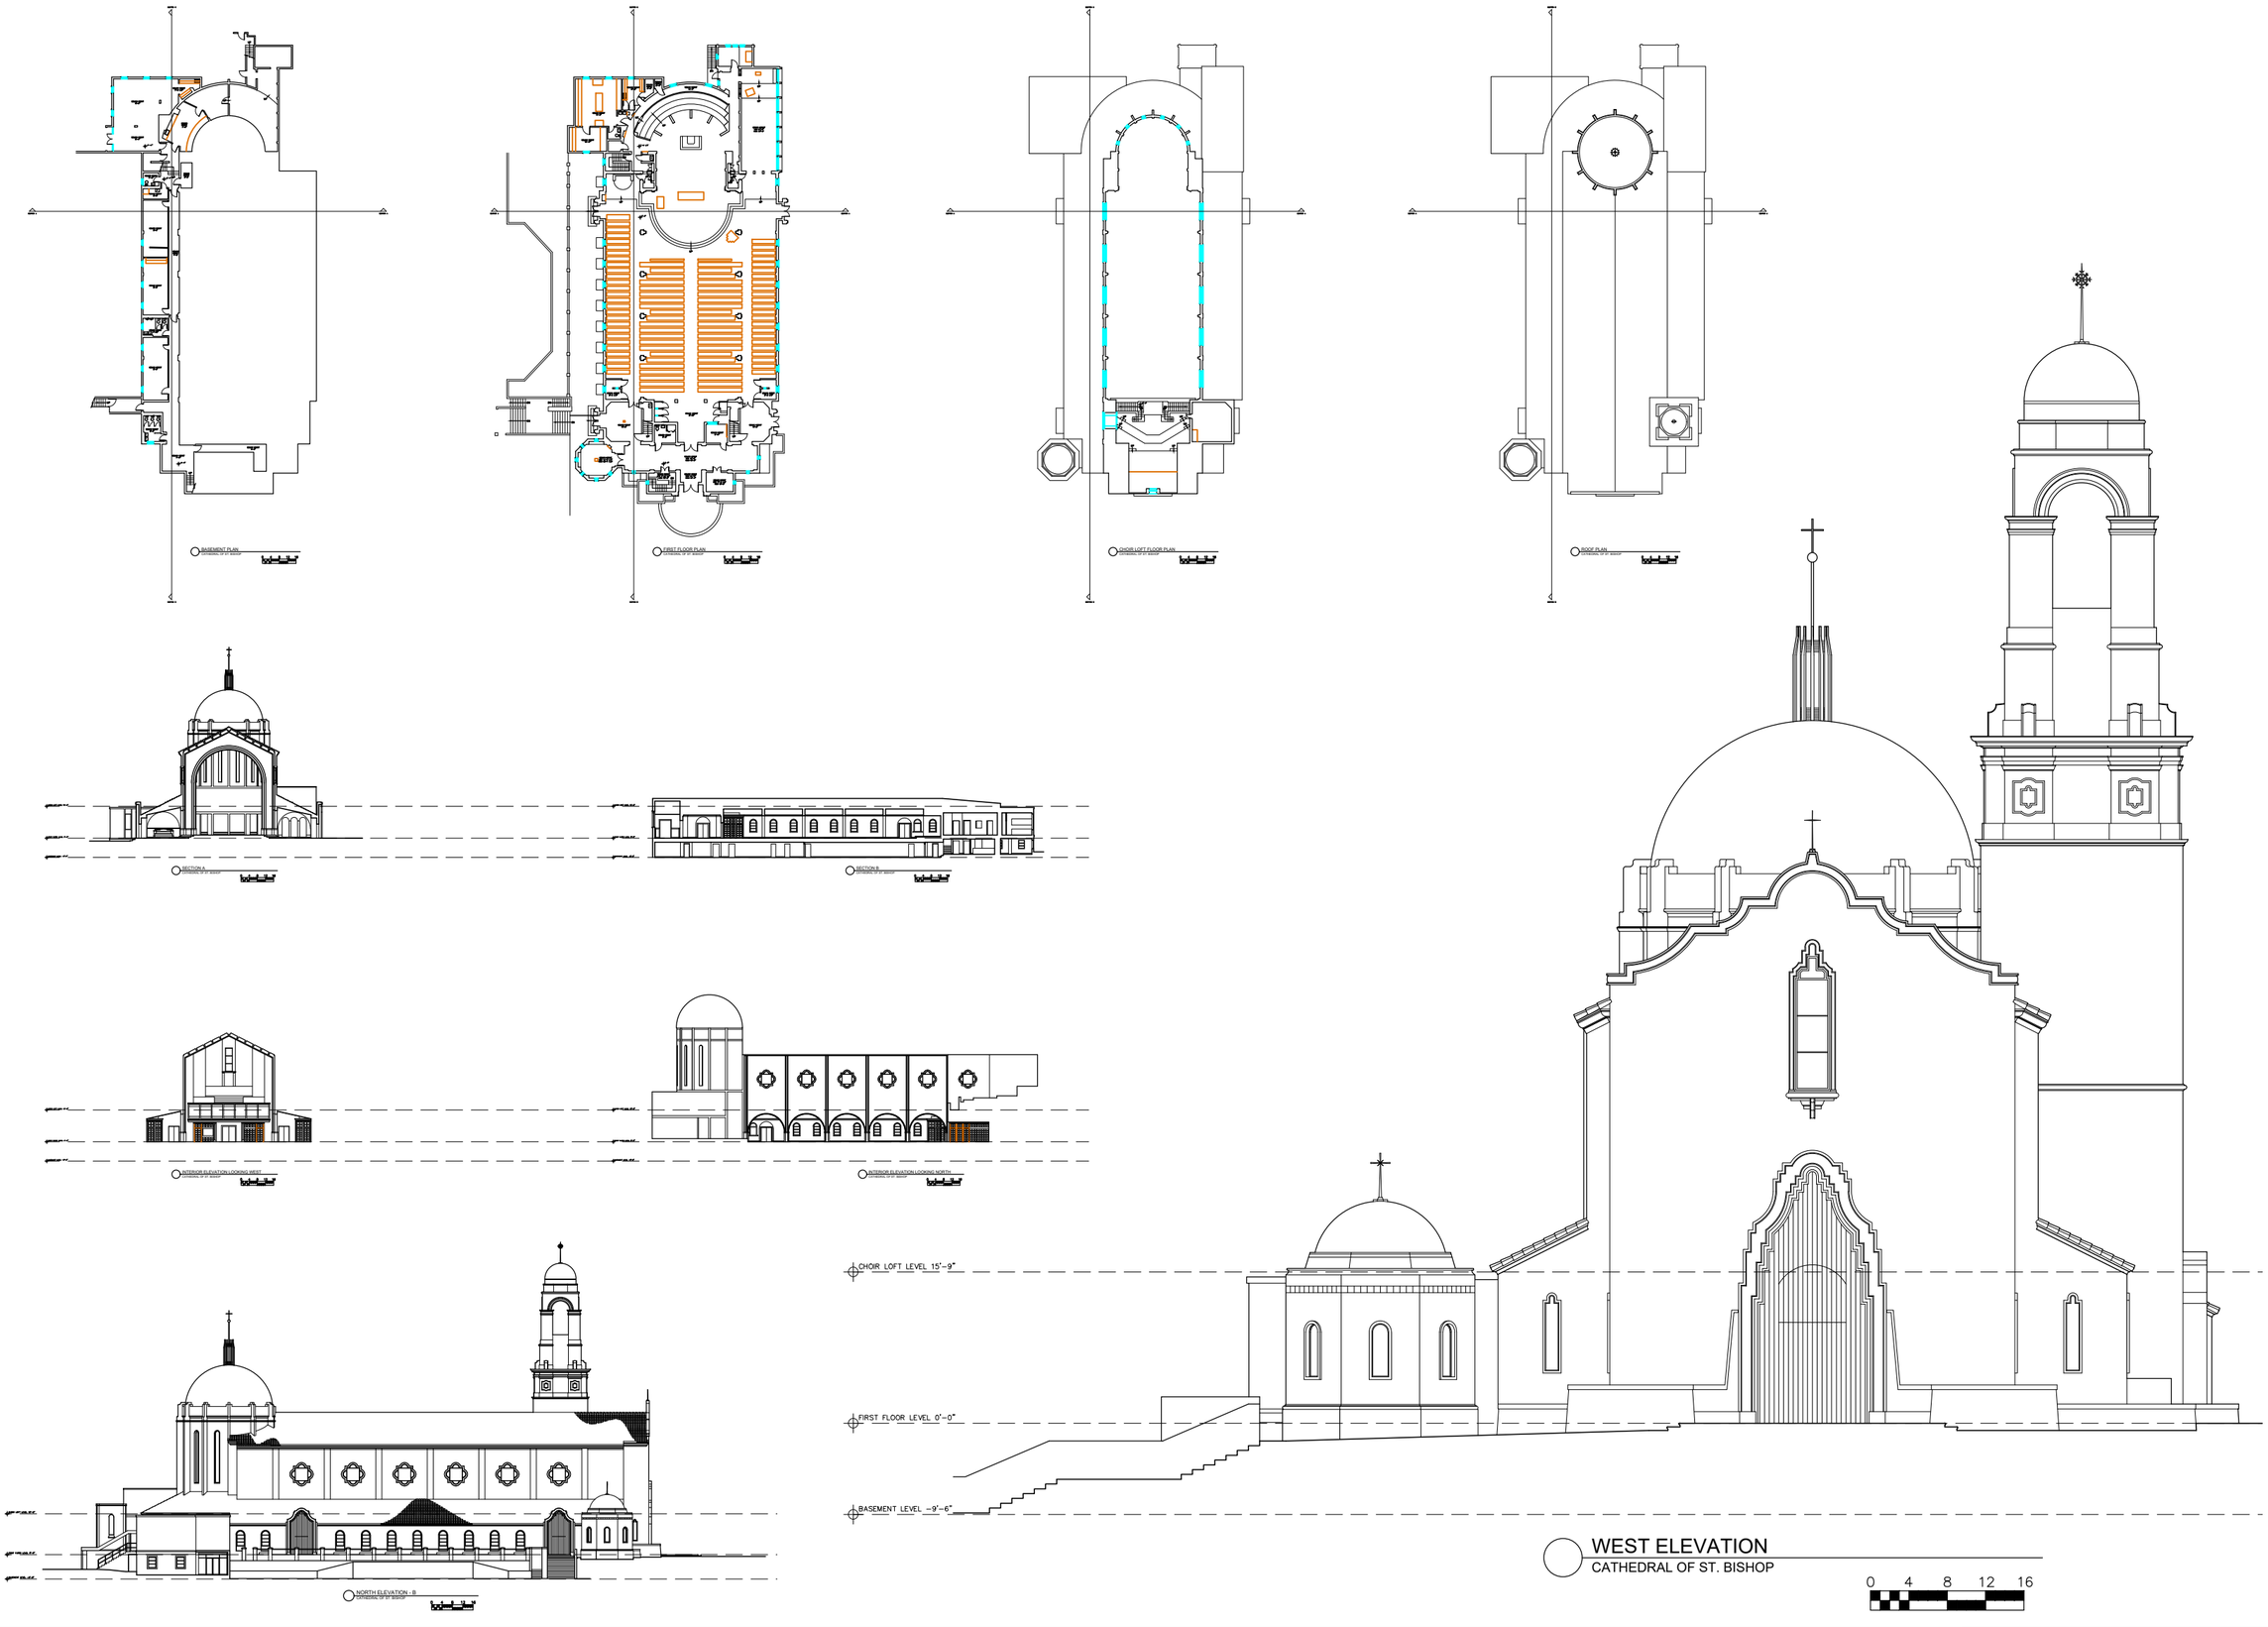

WEST ELEVATION
CATHEDRAL OF ST. BISHOP

0 4 8 12 16

IQT

CLIENT:
CATHEDRAL OF ST. BISHOP
1000 Main Street
Any City, USA 12345

IQT
1077 Silas Deane Highway, Suite 321
Wethersfield, Connecticut 06109
Toll Free: 1-800-478-4347
www.IQT.com

3853 Northdale Boulevard, Suite 360
Tampa, Florida 33624
Toll Free: 1-800-478-4347
www.DimensionsPlusInc.com

DRAWING TITLE:
CATHEDRAL OF ST. BISHOP
Any City, USA 12345
Floor Plans, Elevations, & Sections

DATE: 01.01.16
SCALE: As Noted
DRAWING NUMBER
A-1